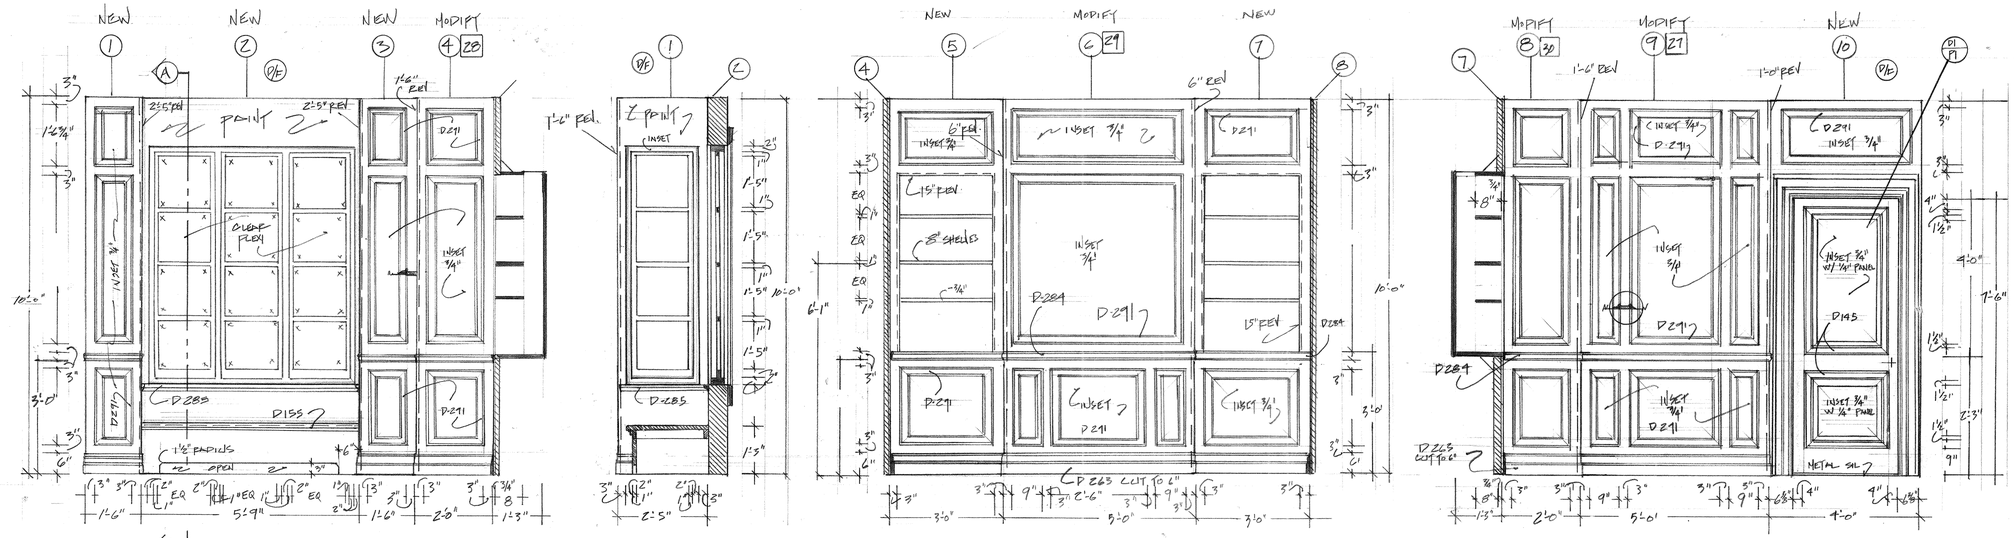

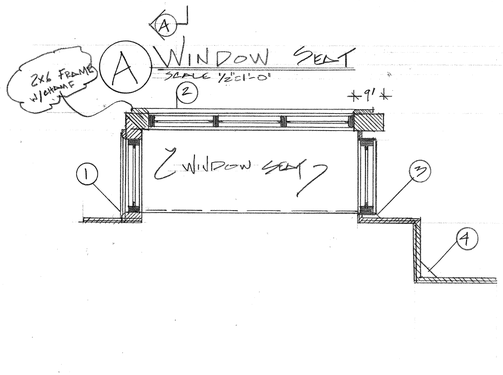

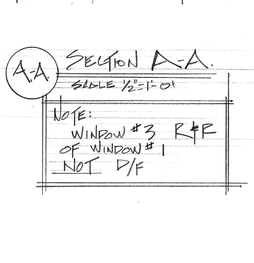

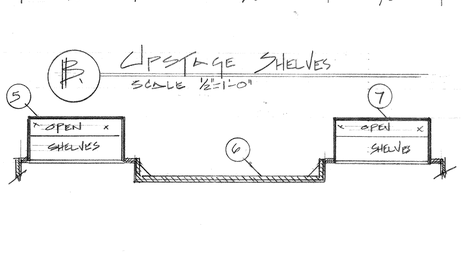

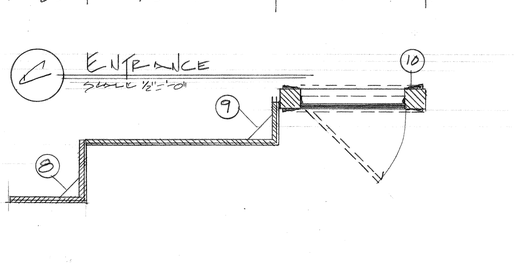

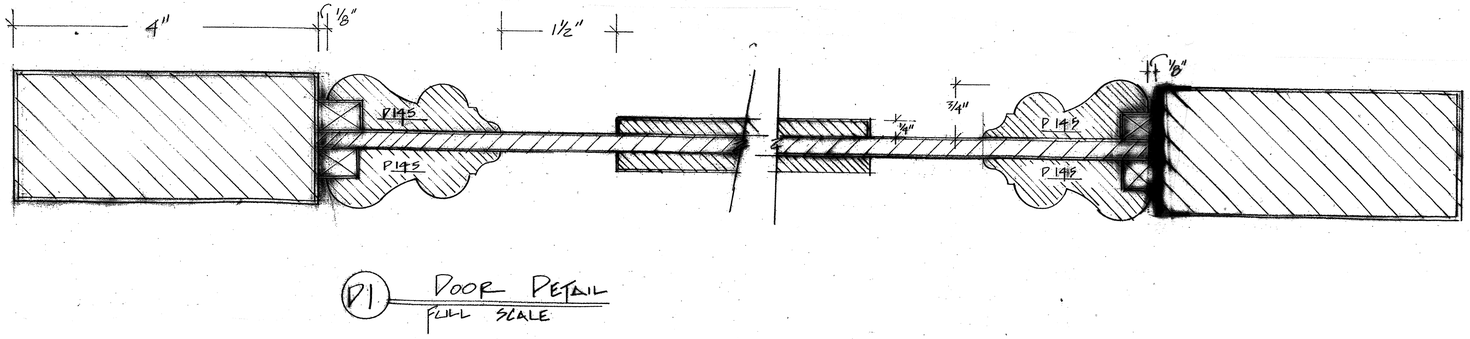

D1 DOOR DETAIL
FULL SCALE

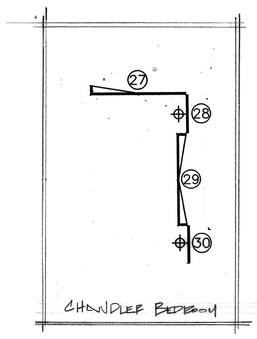

CHANDLER BEDROOM

KEY
EXISTING MODIFY
NEW #

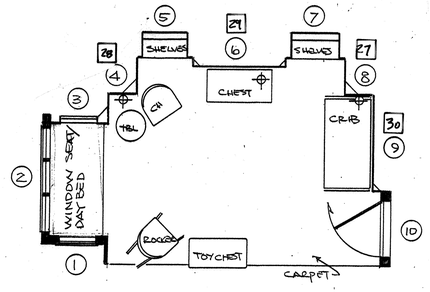

CHANDLER NURSERY

UNION STAMP: S.D. 1104 SCENIC DESIGNER	AMERICAN BROADCASTING COMPANIES abc	DRAWING NO. 1 OF 1
	PROD.: All My Children	STUDIO TV 23
	SET: Chandler Nursery	
	SCALE:	DEL. DATE: 4-14-04
	DRAWN: DATE 4-1-04	PROD. DATE: 4-15-04
	DESIGNER: E Manley	DRAFTSMAN: M Peterson

SIGNATURE

049865